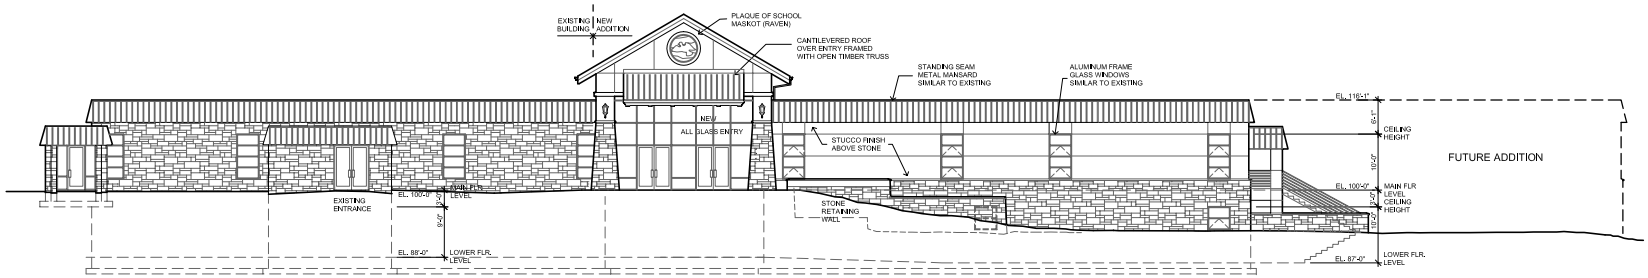

WEST (FRONT) ELEVATION

3/32" = 1'-0"

0 8'

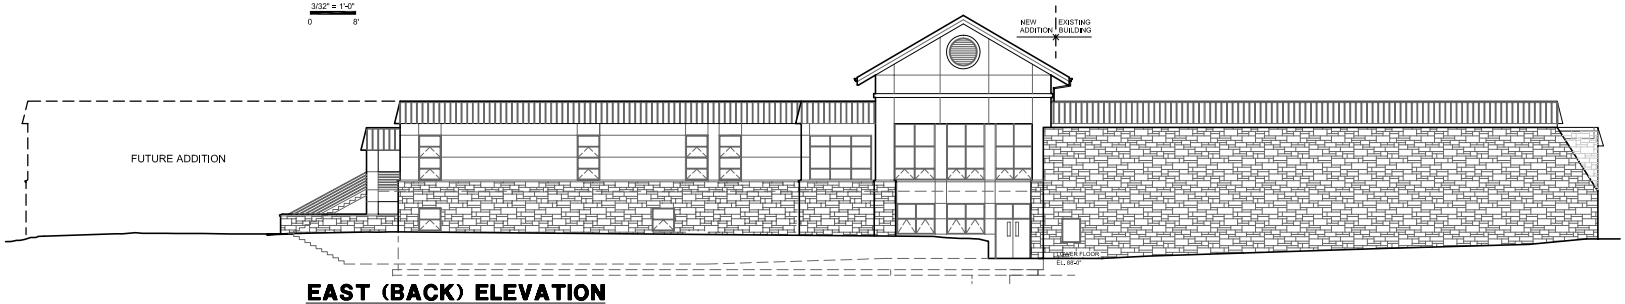

EAST (BACK) ELEVATION

3/32" = 1'-0"

0 8'

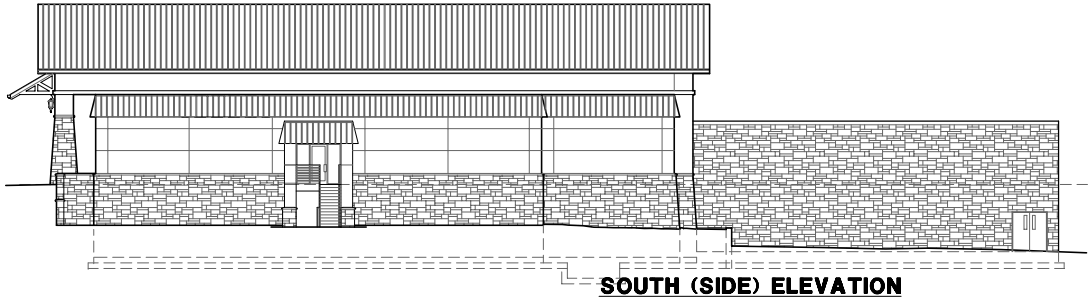

SOUTH (SIDE) ELEVATION

3/32" = 1'-0"

0 8'

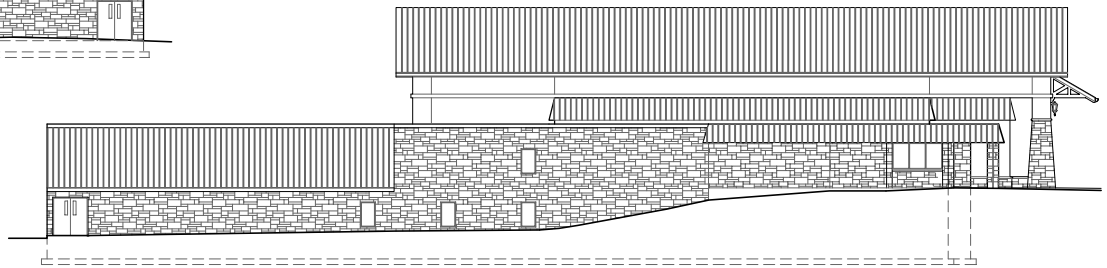

NORTH (SIDE) ELEVATION

3/32" = 1'-0"

0 8'

SPANGENBERG PHILLIPS ARCHITECTURE
121 N. Mead, Suite 201, Wichita, KS 67202
TEL: 316.267.4002 FAX: 316.267.1509
www.spangenbergphillips.com

RESURRECTION SCHOOL ADDITION

4900 NORTH WOODLAWN BEL AIRE KANSAS

31 JULY 09